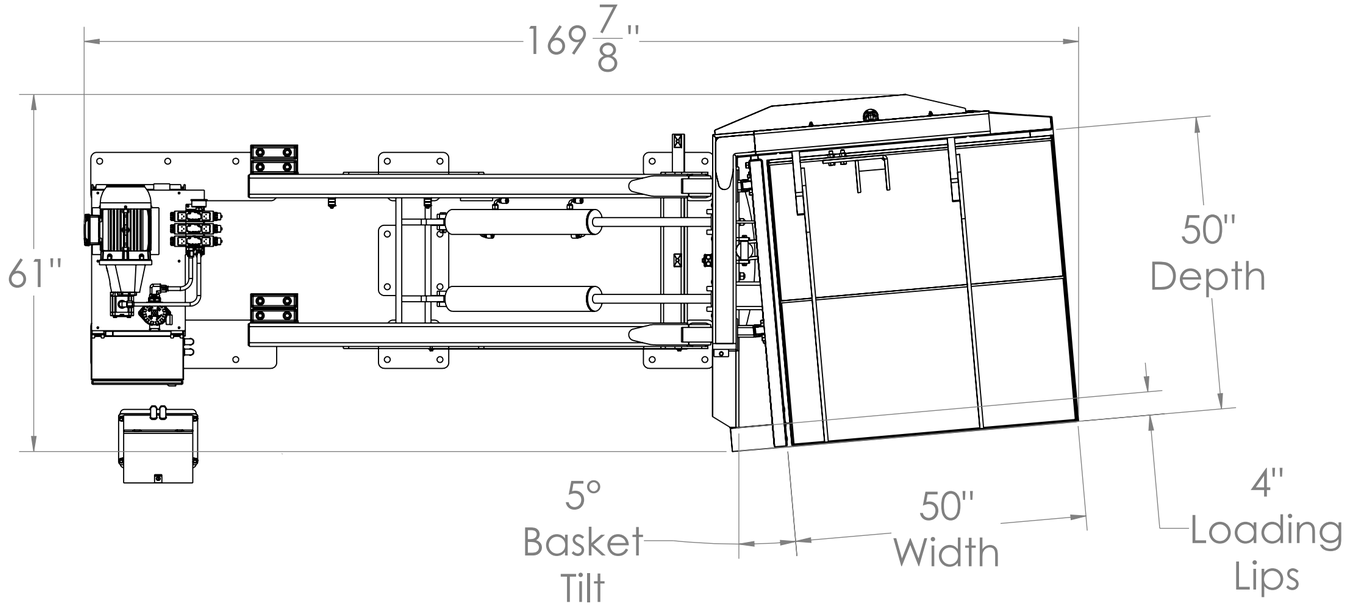

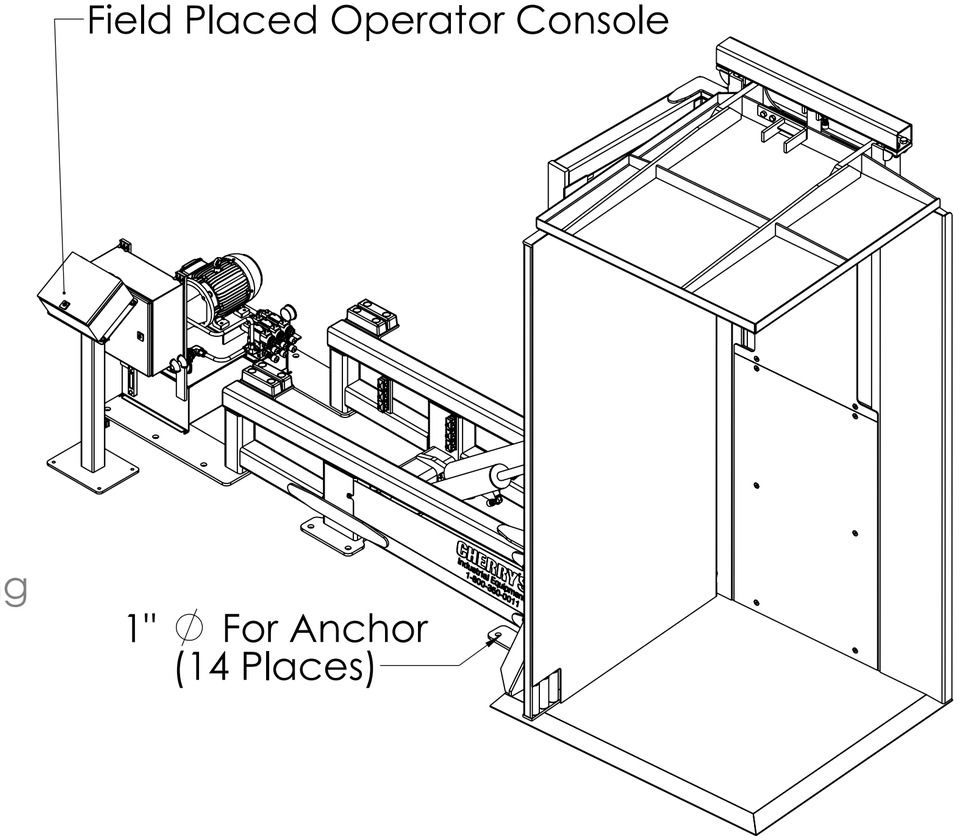

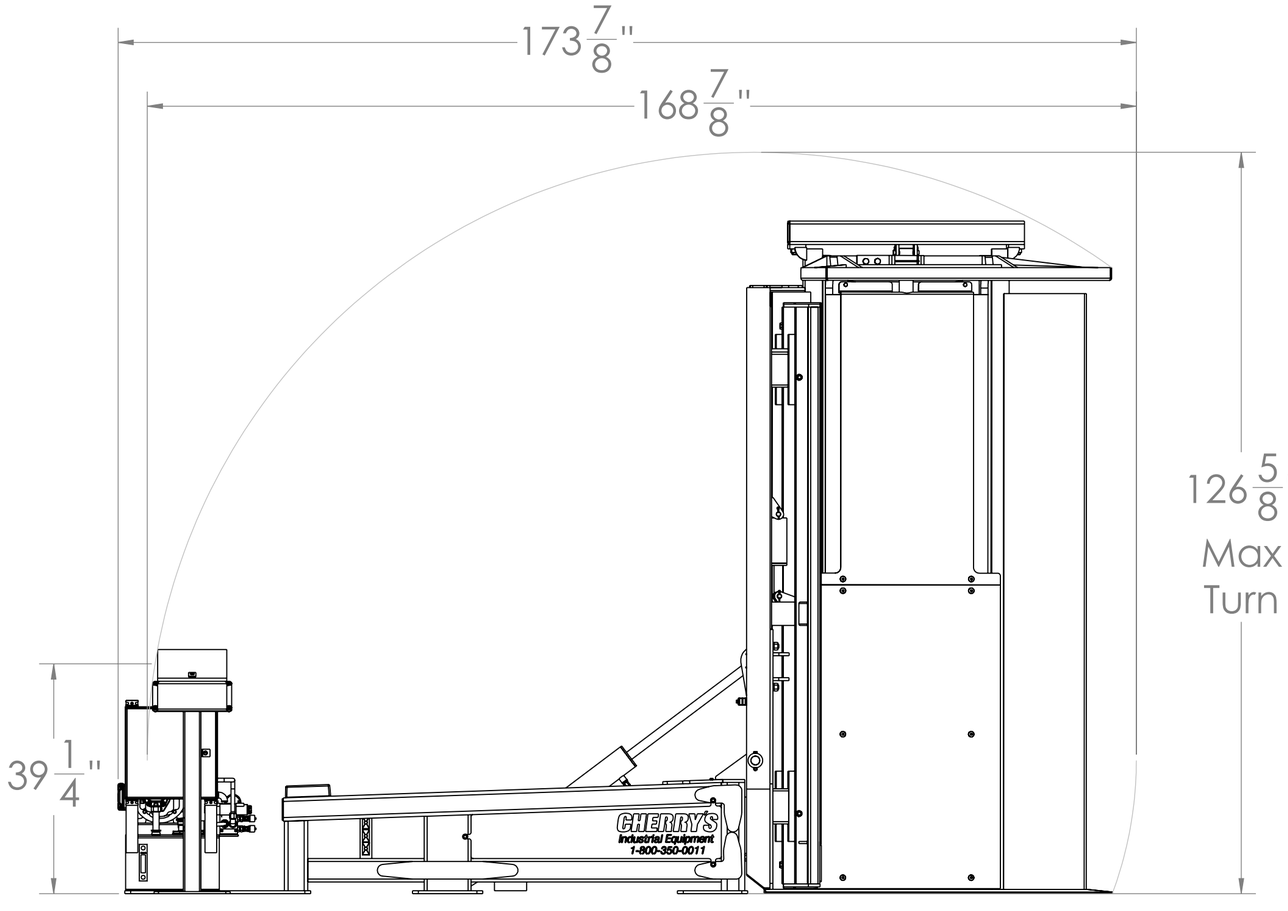

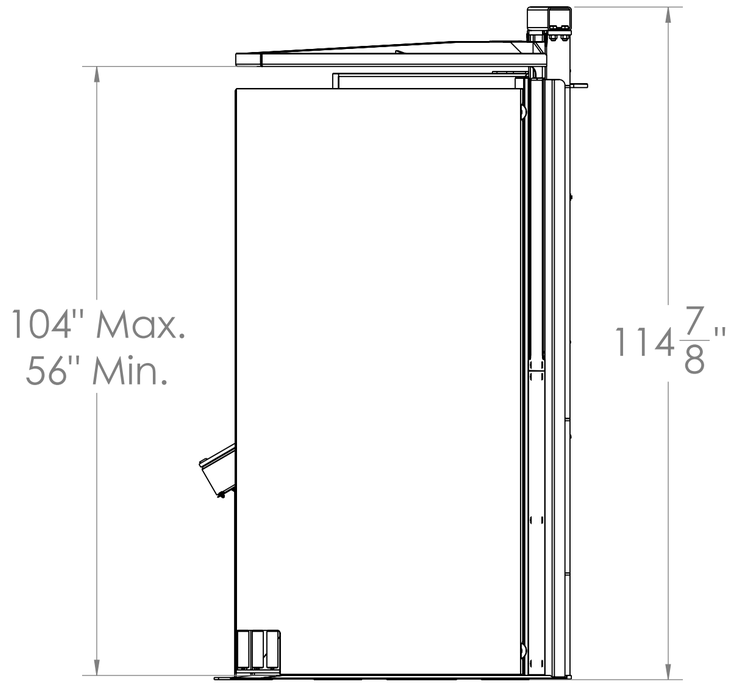

Approval Print
Cherry's Industrial Equipment

Date Sent:_____

- ☐ APPROVED. PROCEED WITH FABRICATION
- ☐ APPROVED AS NOTED. PROCEED WITH FABRICATION. FURNISH REVISED PRINTS
- ☐ REVISE AS NOTED. RE-SUBMIT FOR APPROVAL. DO NOT FABRICATE.

VOLTAGE OPTIONS (Not all options are applicable for all machines)

☐ 110V 1 Phase	(LDD/LDI/LDT)
☐ 220V 1 Phase	(DC/GL/LDI/PC/PSR/SC)
☐ 230V 3 Phase	(ALL)
☐ 460V 3 Phase	(ALL)
☐ 575V 3 Phase	(ALL)

Tolerances Unless Otherwise Specified

Decimals: 0.X = +/- 0.1, 0.XX = +/- 0.01, 0.XXX = +/- 0.005
Angle: +/- 1
Fraction: +/- 1/4

This drawing is confidential and is supplied on the express condition that it is not copied or communicated to other persons or companies

Do not scale - If in doubt, ask

Please inform if modifications are made during manufacture

Third Angle Projection

All Units in Inches

1	12/06/2022	RJL
Cylinder Change		
Drawing Revisions		

PSR-104
Push Button Controls, 5° Tilt

CHERRY'S Industrial Equipment®
600 Morse Ave. • Elk Grove Village, IL 60007
SALES: 800.350.0011 • SERVICE: 877.350.2748

Date:	01/12/2021
Drawn By:	RJL
Checked By:	RJL
Material:	PCS
Weight:	4450 Lbs.
Drawing #:	PSR104P5_R1

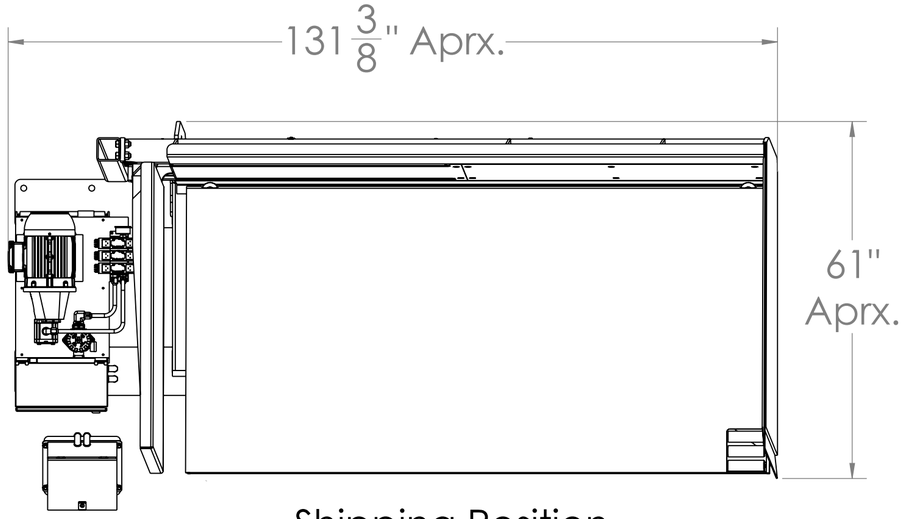

Shipping Position

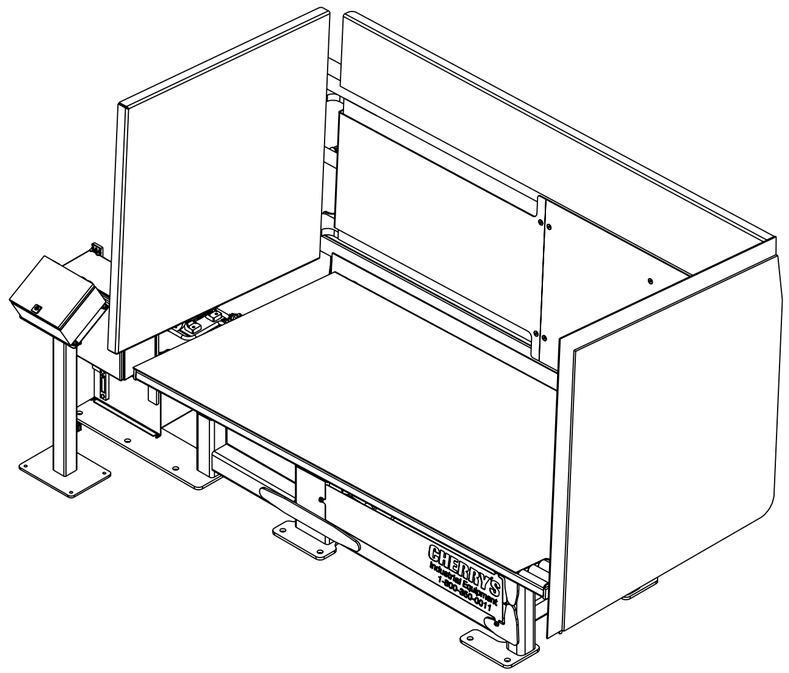

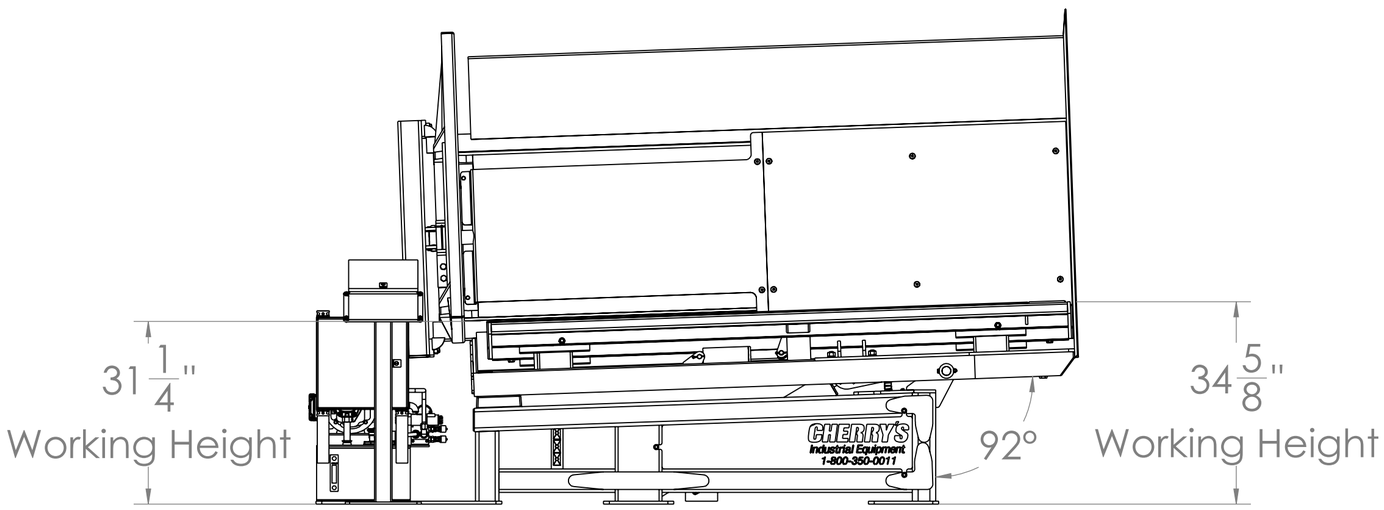

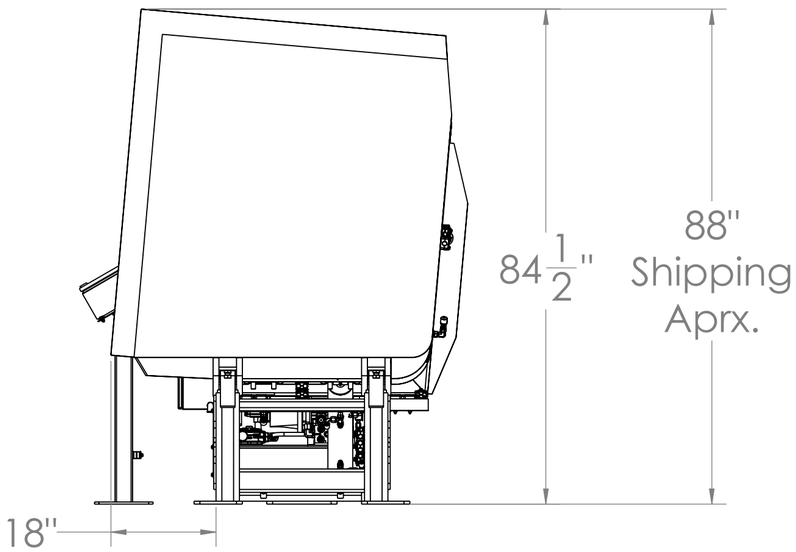

Approval Print
Cherry's Industrial Equipment

Date Sent:_____

- ☐ APPROVED. PROCEED WITH FABRICATION
- ☐ APPROVED AS NOTED. PROCEED WITH FABRICATION. FURNISH REVISED PRINTS
- ☐ REVISE AS NOTED. RE-SUBMIT FOR APPROVAL. DO NOT FABRICATE.

VOLTAGE OPTIONS
(Not all options are applicable for all machines)

☐	110V 1 Phase	(LDD/LDI/LDT)
☐	220V 1 Phase	(DC/GL/LDI/PC/PSR/SC)
☐	230V 3 Phase	(ALL)
☐	460V 3 Phase	(ALL)
☐	575V 3 Phase	(ALL)

Tolerances Unless Otherwise Specified

Decimals: 0.X = +/- 0.1, 0.XX = +/- 0.01, 0.XXX = +/- 0.005
Angle: +/- 1
Fraction: +/- 1/4

This drawing is confidential and is supplied on the express condition that it is not copied or communicated to other persons or companies

Do not scale - If in doubt, ask

Please inform if modifications are made during manufacture

Third Angle Projection

All Units in Inches

1	12/06/2022	RJL
Cylinder Change		
Drawing Revisions		

PSR-104
Push Button Controls, 5° Tilt

CHERRY'S Industrial Equipment®
600 Morse Ave. • Elk Grove Village, IL 60007
SALES: 800.350.0011 • SERVICE: 877.350.2748

Date:	01/12/2021
Drawn By:	RJL
Checked By:	RJL
Material:	PCS
Weight:	4450 Lbs.
Drawing #:	PSR104P5_R1