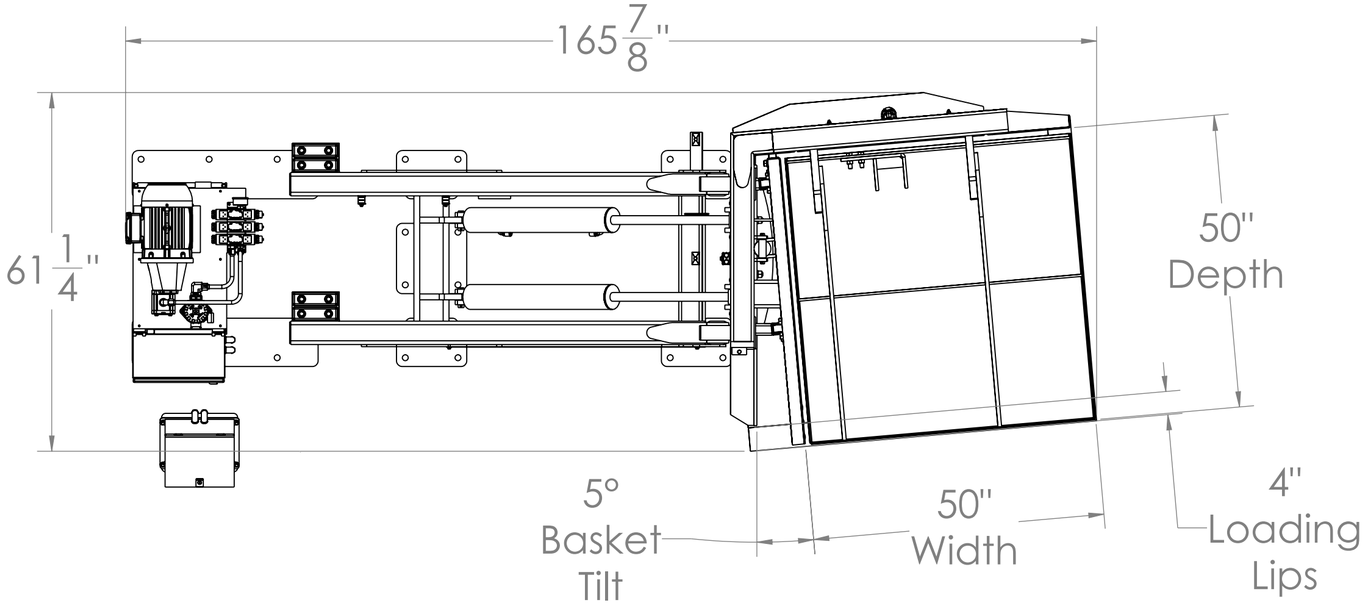


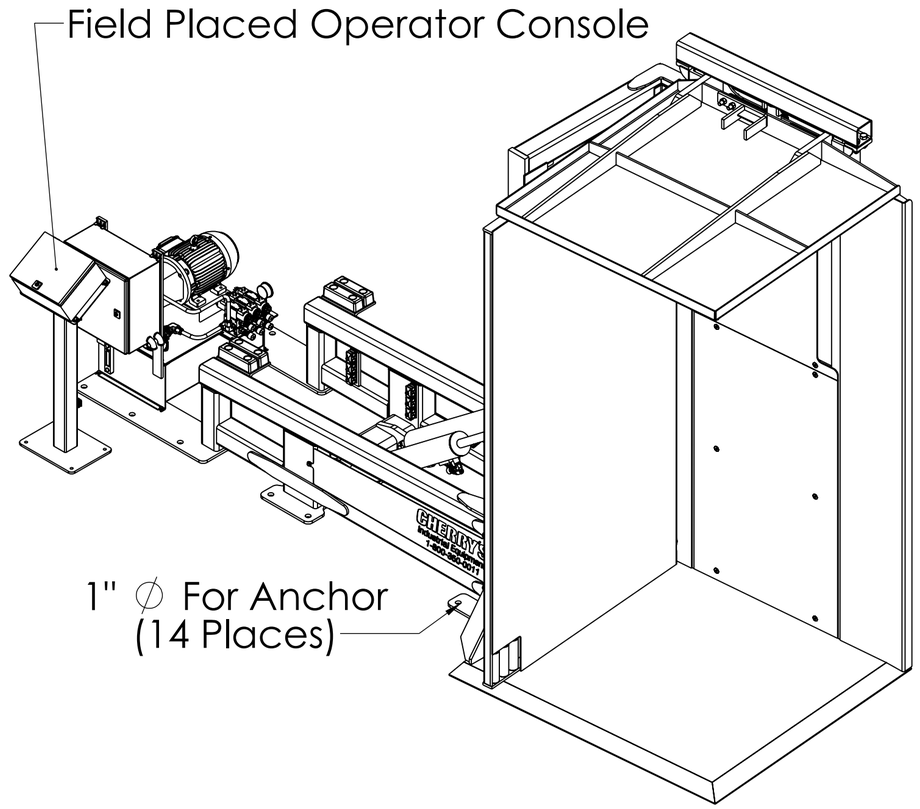


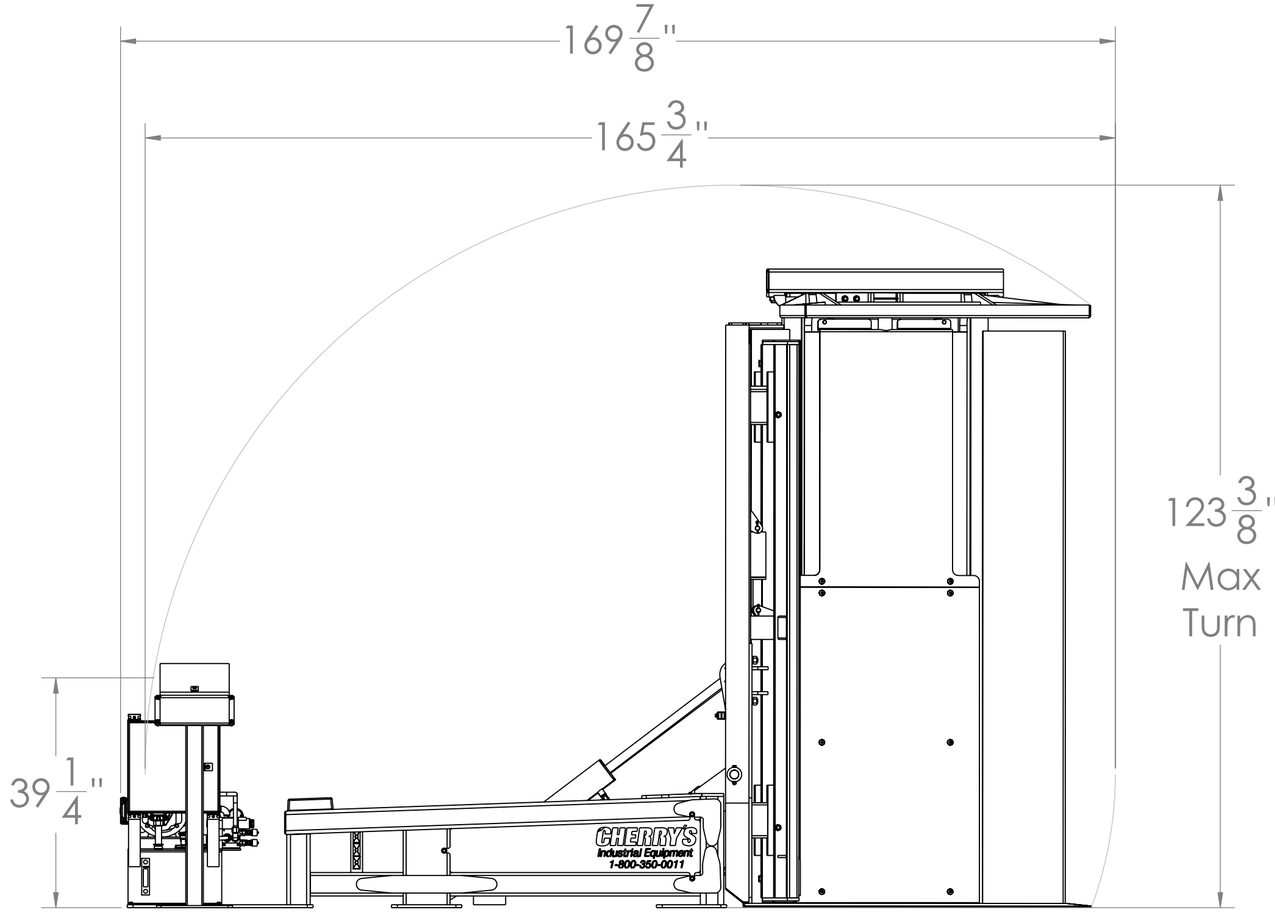


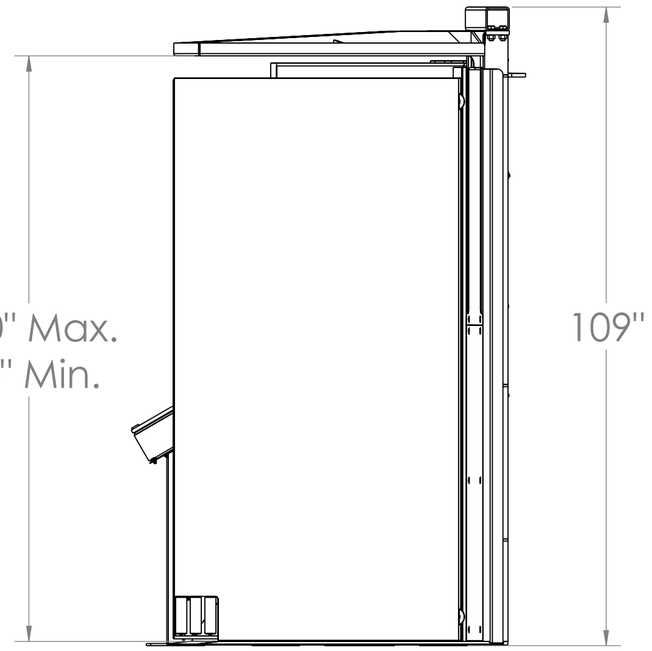


Approval Print
Cherry's Industrial Equipment

Date Sent:_____

- ☐ APPROVED. PROCEED WITH FABRICATION
- ☐ APPROVED AS NOTED. PROCEED WITH FABRICATION. FURNISH REVISED PRINTS
- ☐ REVISE AS NOTED. RE-SUBMIT FOR APPROVAL. DO NOT FABRICATE.

VOLTAGE OPTIONS (Not all options are applicable for all machines)

| | |
|---|---|
| ☐ 110V 1 Phase | (LDD/LDI/LDT) |
| ☐ 220V 1 Phase | (DC/GL/LDI/PC/PSR/SC) |
| ☐ 230V 3 Phase | (ALL) |
| ☐ 460V 3 Phase | (ALL) |
| ☐ 575V 3 Phase | (ALL) |

Tolerances Unless Otherwise Specified

Decimals: 0.X = +/- 0.1, 0.XX = +/- 0.01, 0.XXX = +/- 0.005
Angle: +/- 1
Fraction: +/- 1/4

This drawing is confidential and is supplied on the express condition that it is not copied or communicated to other persons or companies

Do not scale - If in doubt, ask

Please inform if modifications are made during manufacture

Third Angle Projection

All Units in Inches

| | | | |
|---|---|---|---|
| 1 | 12/06/2022 | RJL | Cylinder Change |

Drawing Revisions

# PSR-100
## Push Button Controls, 5° Tilt

CHERRY'S Industrial Equipment®
600 Morse Ave. • Elk Grove Village, IL 60007
SALES: 800.350.0011 • SERVICE: 877.350.2748

| | |
|---|---|
| Date: | 01/12/2021 |
| Drawn By: | RJL |
| Checked By: | RJL |
| Material: | PCS |
| Weight: | 4350 Lbs. |
| Drawing #: | PSR100P5_R1 |

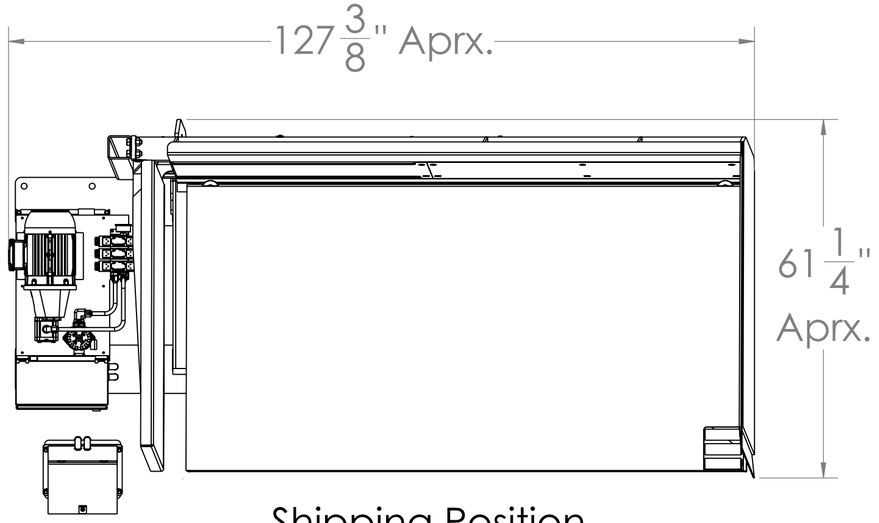


Shipping Position

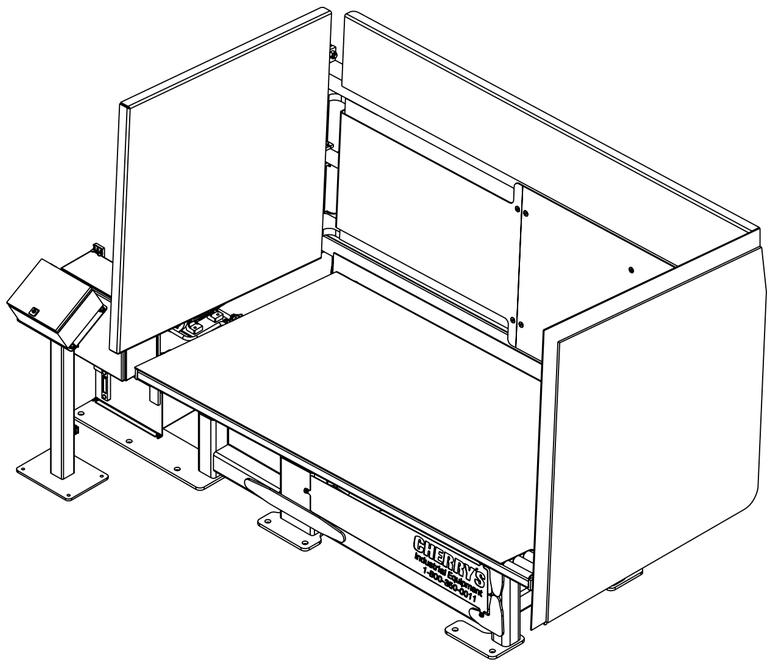


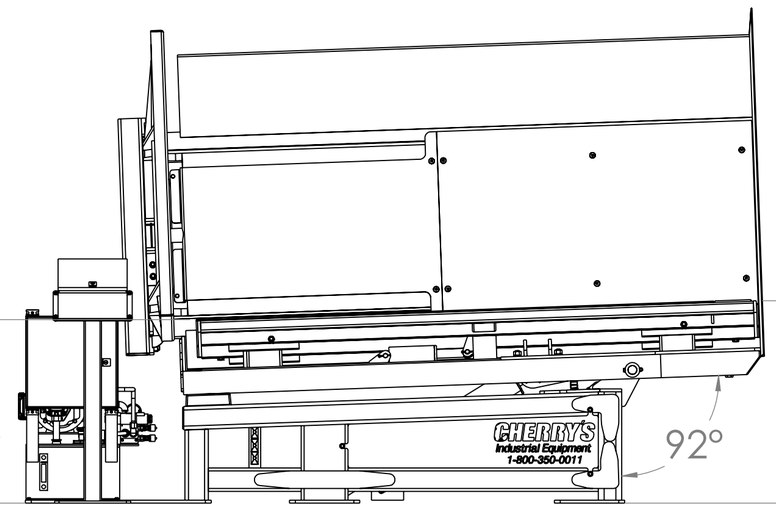


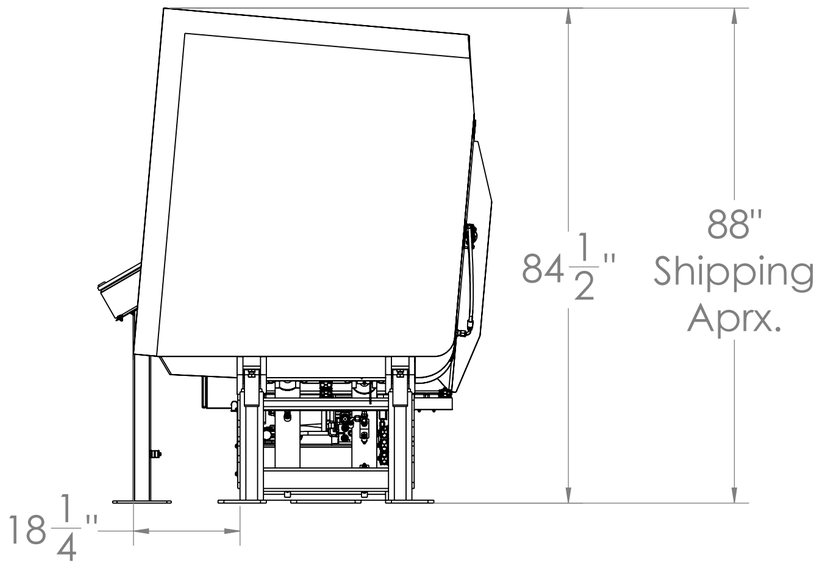


Approval Print
Cherry's Industrial Equipment

Date Sent:_____

- [ ] APPROVED. PROCEED WITH FABRICATION
- [ ] APPROVED AS NOTED. PROCEED WITH FABRICATION. FURNISH REVISED PRINTS
- [ ] REVISE AS NOTED. RE-SUBMIT FOR APPROVAL. DO NOT FABRICATE.

VOLTAGE OPTIONS
(Not all options are applicable for all machines)

| | |
|---|---|
| 110V 1 Phase | (LDD/LDI/LDT) |
| 220V 1 Phase | (DC/GL/LDI/PC/PSR/SC) |
| 230V 3 Phase | (ALL) |
| 460V 3 Phase | (ALL) |
| 575V 3 Phase | (ALL) |

Tolerances Unless Otherwise Specified

Decimals: 0.X = +/- 0.1, 0.XX = +/- 0.01, 0.XXX = +/- 0.005
Angle: +/- 1
Fraction: +/- 1/4

This drawing is confidential and is supplied on the express condition that it is not copied or communicated to other persons or companies

Do not scale - If in doubt, ask

Please inform if modifications are made during manufacture

Third Angle Projection

All Units in Inches

| | | |
|---|---|---|
| 1 | 12/06/2022 | RJL |
| Cylinder Change | | |
| Drawing Revisions | | |

PSR-100
Push Button Controls, 5° Tilt

CHERRY'S Industrial Equipment®
600 Morse Ave. • Elk Grove Village, IL 60007
SALES: 800.350.0011 • SERVICE: 877.350.2748

| | |
|---|---|
| Date: | 01/12/2021 |
| Drawn By: | RJL |
| Checked By: | RJL |
| Material: | PCS |
| Weight: | 4300 Lbs. |
| Drawing #: | PSR100P5_R1 |