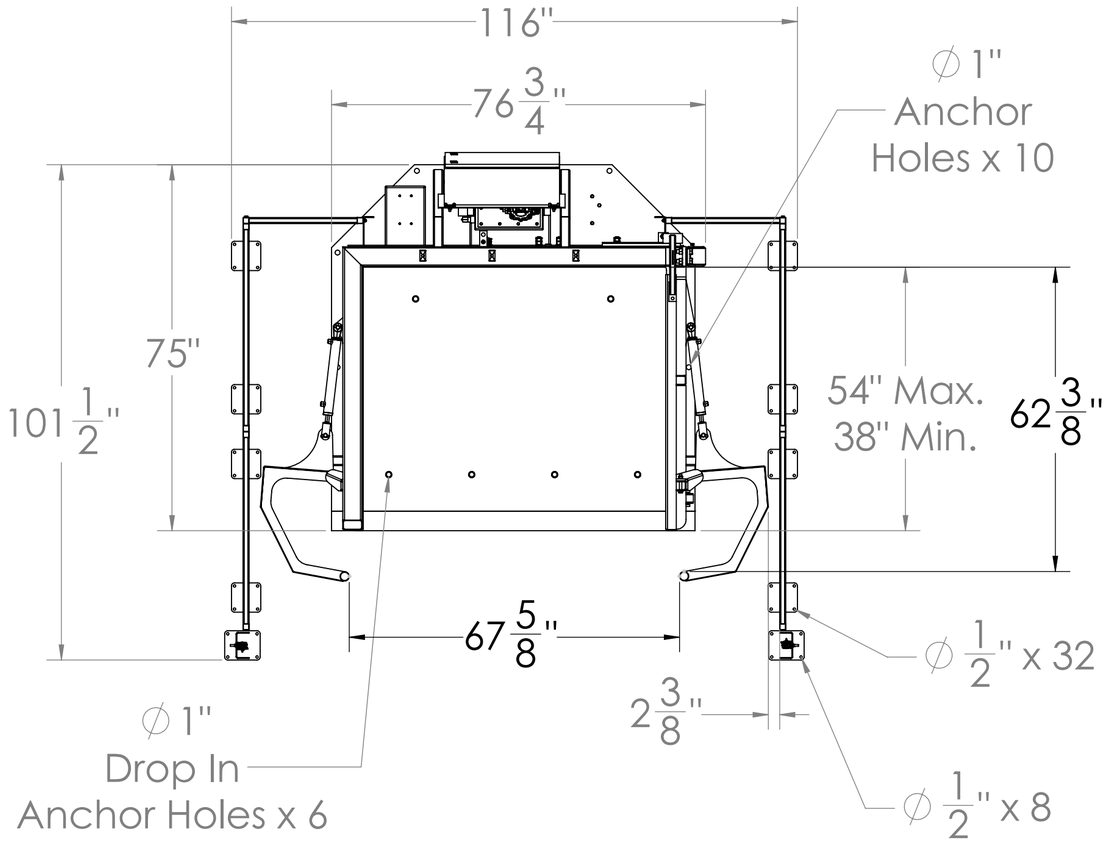

NOTES:
- 62" MAX. - 38-1/8" MIN. STACK WIDTH
- 54" MAX - 38" MIN. STACK DEPTH
- 108" MAX. STACK HEIGHT
- UNIT MUST BE ANCHORED TO GROUND
- CHERRY's EQUIPMENT BLUE 2 PART EPOXY FINISH

- USER AWKNOWLEDGES PRODUCT PLACED IN STRAIGHTENER IS THAT OF AN PRODUCT THAT CAN BE STRAIGHTENED

- USER AWKNOWLEDGES STACK TO BE FREE ANY OBSTACLE OR OBSTRUCTION THAT CAN PROHIBIT STRAIGHTEING

- USER AWKNOWLEDGES STACK WILL HAVE MECHNICAL COMPONENTS SLIDING AGAINST SURFACES AND THE USED OF MECHANICAL COMPRESSION TO STRAIGHTEN LOAD

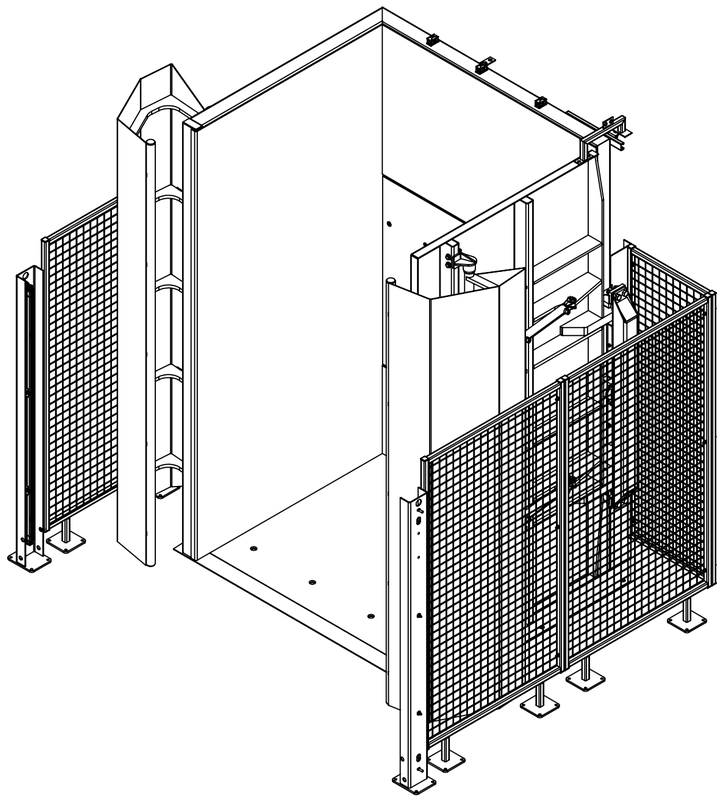

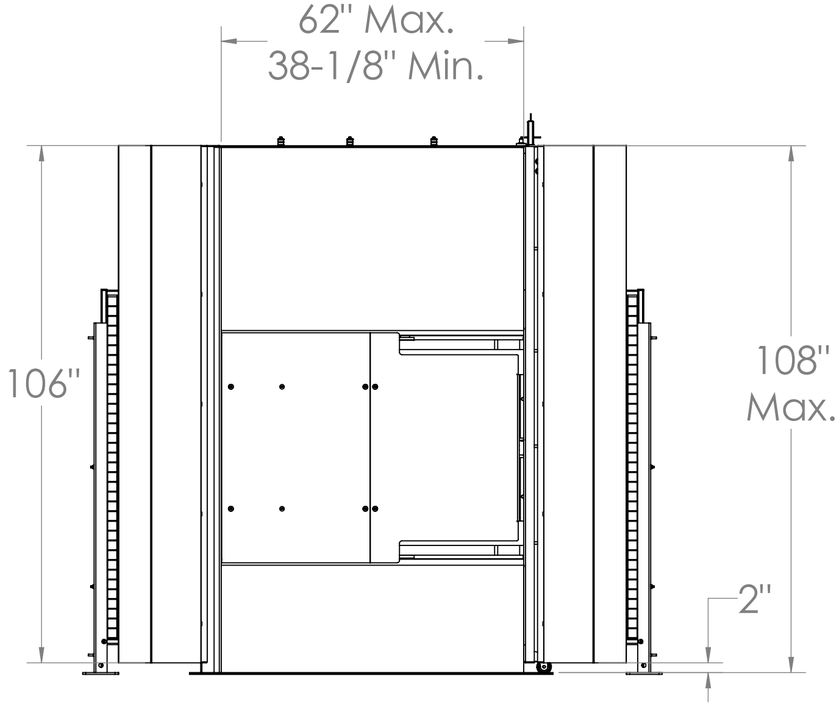

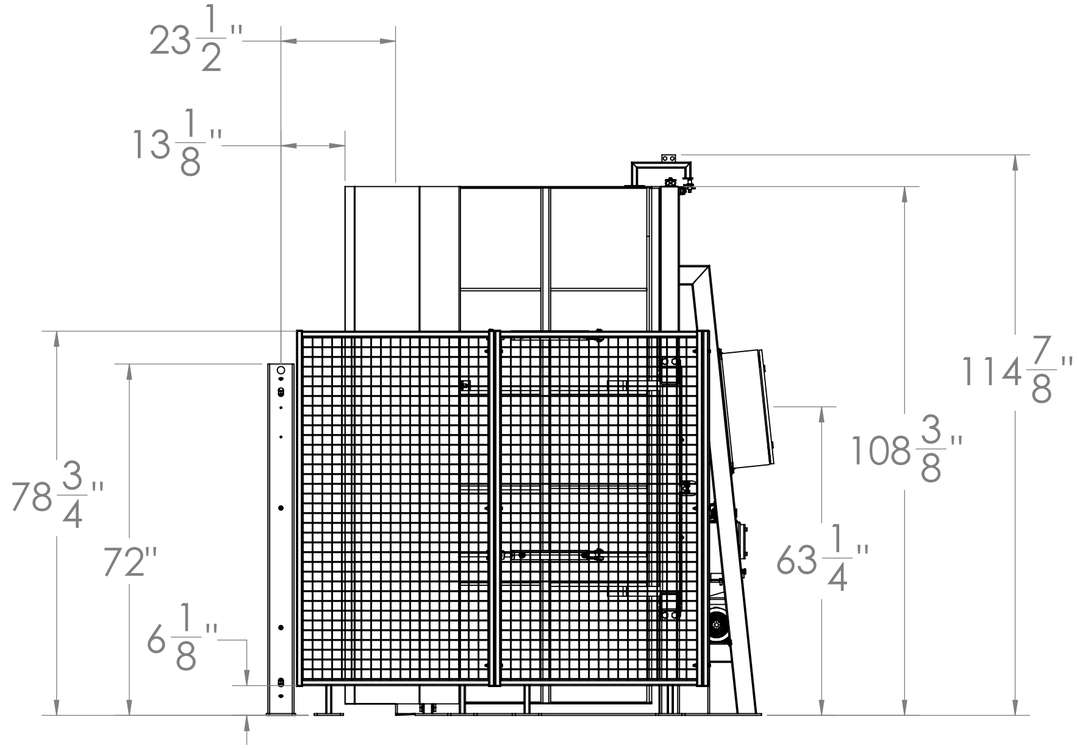

Approval Print
Cherry's Industrial Equipment

Date Sent:_____

- ☐ APPROVED. PROCEED WITH FABRICATION
- ☐ APPROVED AS NOTED. PROCEED WITH FABRICATION. FURNISH REVISED PRINTS
- ☐ REVISE AS NOTED. RE-SUBMIT FOR APPROVAL. DO NOT FABRICATE.

VOLTAGE OPTIONS (Not all options are applicable for all machines)

☐ 110V 1 Phase	(LDD/LDI/LDT)
☐ 220V 1 Phase	(DC/GL/LDI/PC/PSR/SC)
☐ 230V 3 Phase	(ALL)
☐ 460V 3 Phase	(ALL)
☐ 575V 3 Phase	(ALL)

Tolerances Unless Otherwise Specified

Decimals: 0.X = +/- 0.1, 0.XX = +/- 0.01, 0.XXX = +/- 0.005
Angle: +/- 1
Fraction: +/- 1/4

This drawing is confidential and is supplied on the express condition that it is not copied or communicated to other persons or companies

Do not scale - If in doubt, ask

Please inform if modifications are made during manufacture

Third Angle Projection

All Units in Inches

#	Date	By
Notes		
Drawing Revisions		

LS108
4-Way Load Straightener

CHERRY'S Industrial Equipment®
68 Congress Circle West. • Roselle, IL 60172
SALES: 800.350.0011 • SERVICE: 877.350.2748

Date:	08/29/2024
Drawn By:	RJL
Checked By:	RJL
Material:	PCS
Weight:	4200 Lbs Aprx.
Drawing #:	LS108